

PRIMARY SUITE ADDITION

5 BED / 3 BATH SINGLE-FAMILY HOME



ADDITION

PROJECT TYPE

5



BEDROOMS

3

BATHS

2,740

APPROX. SQ FT (GROSS)

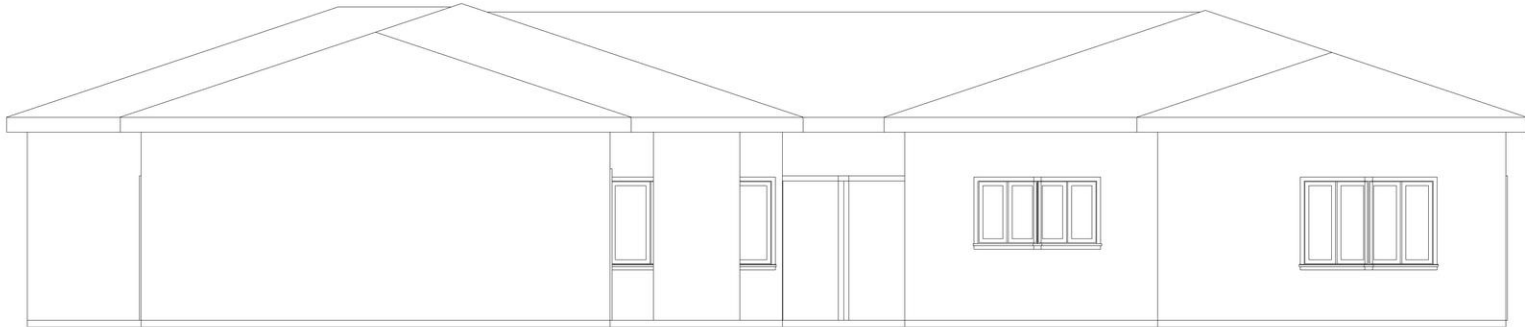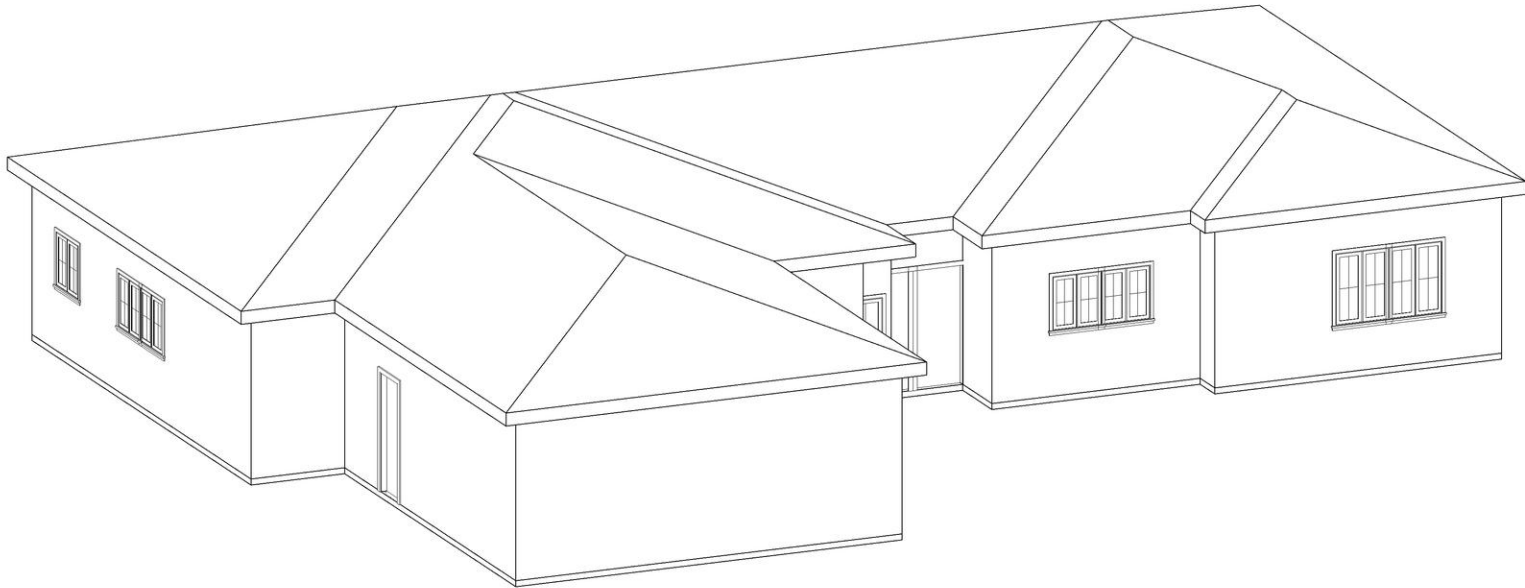

FRONT ELEVATION



FLOOR PLAN